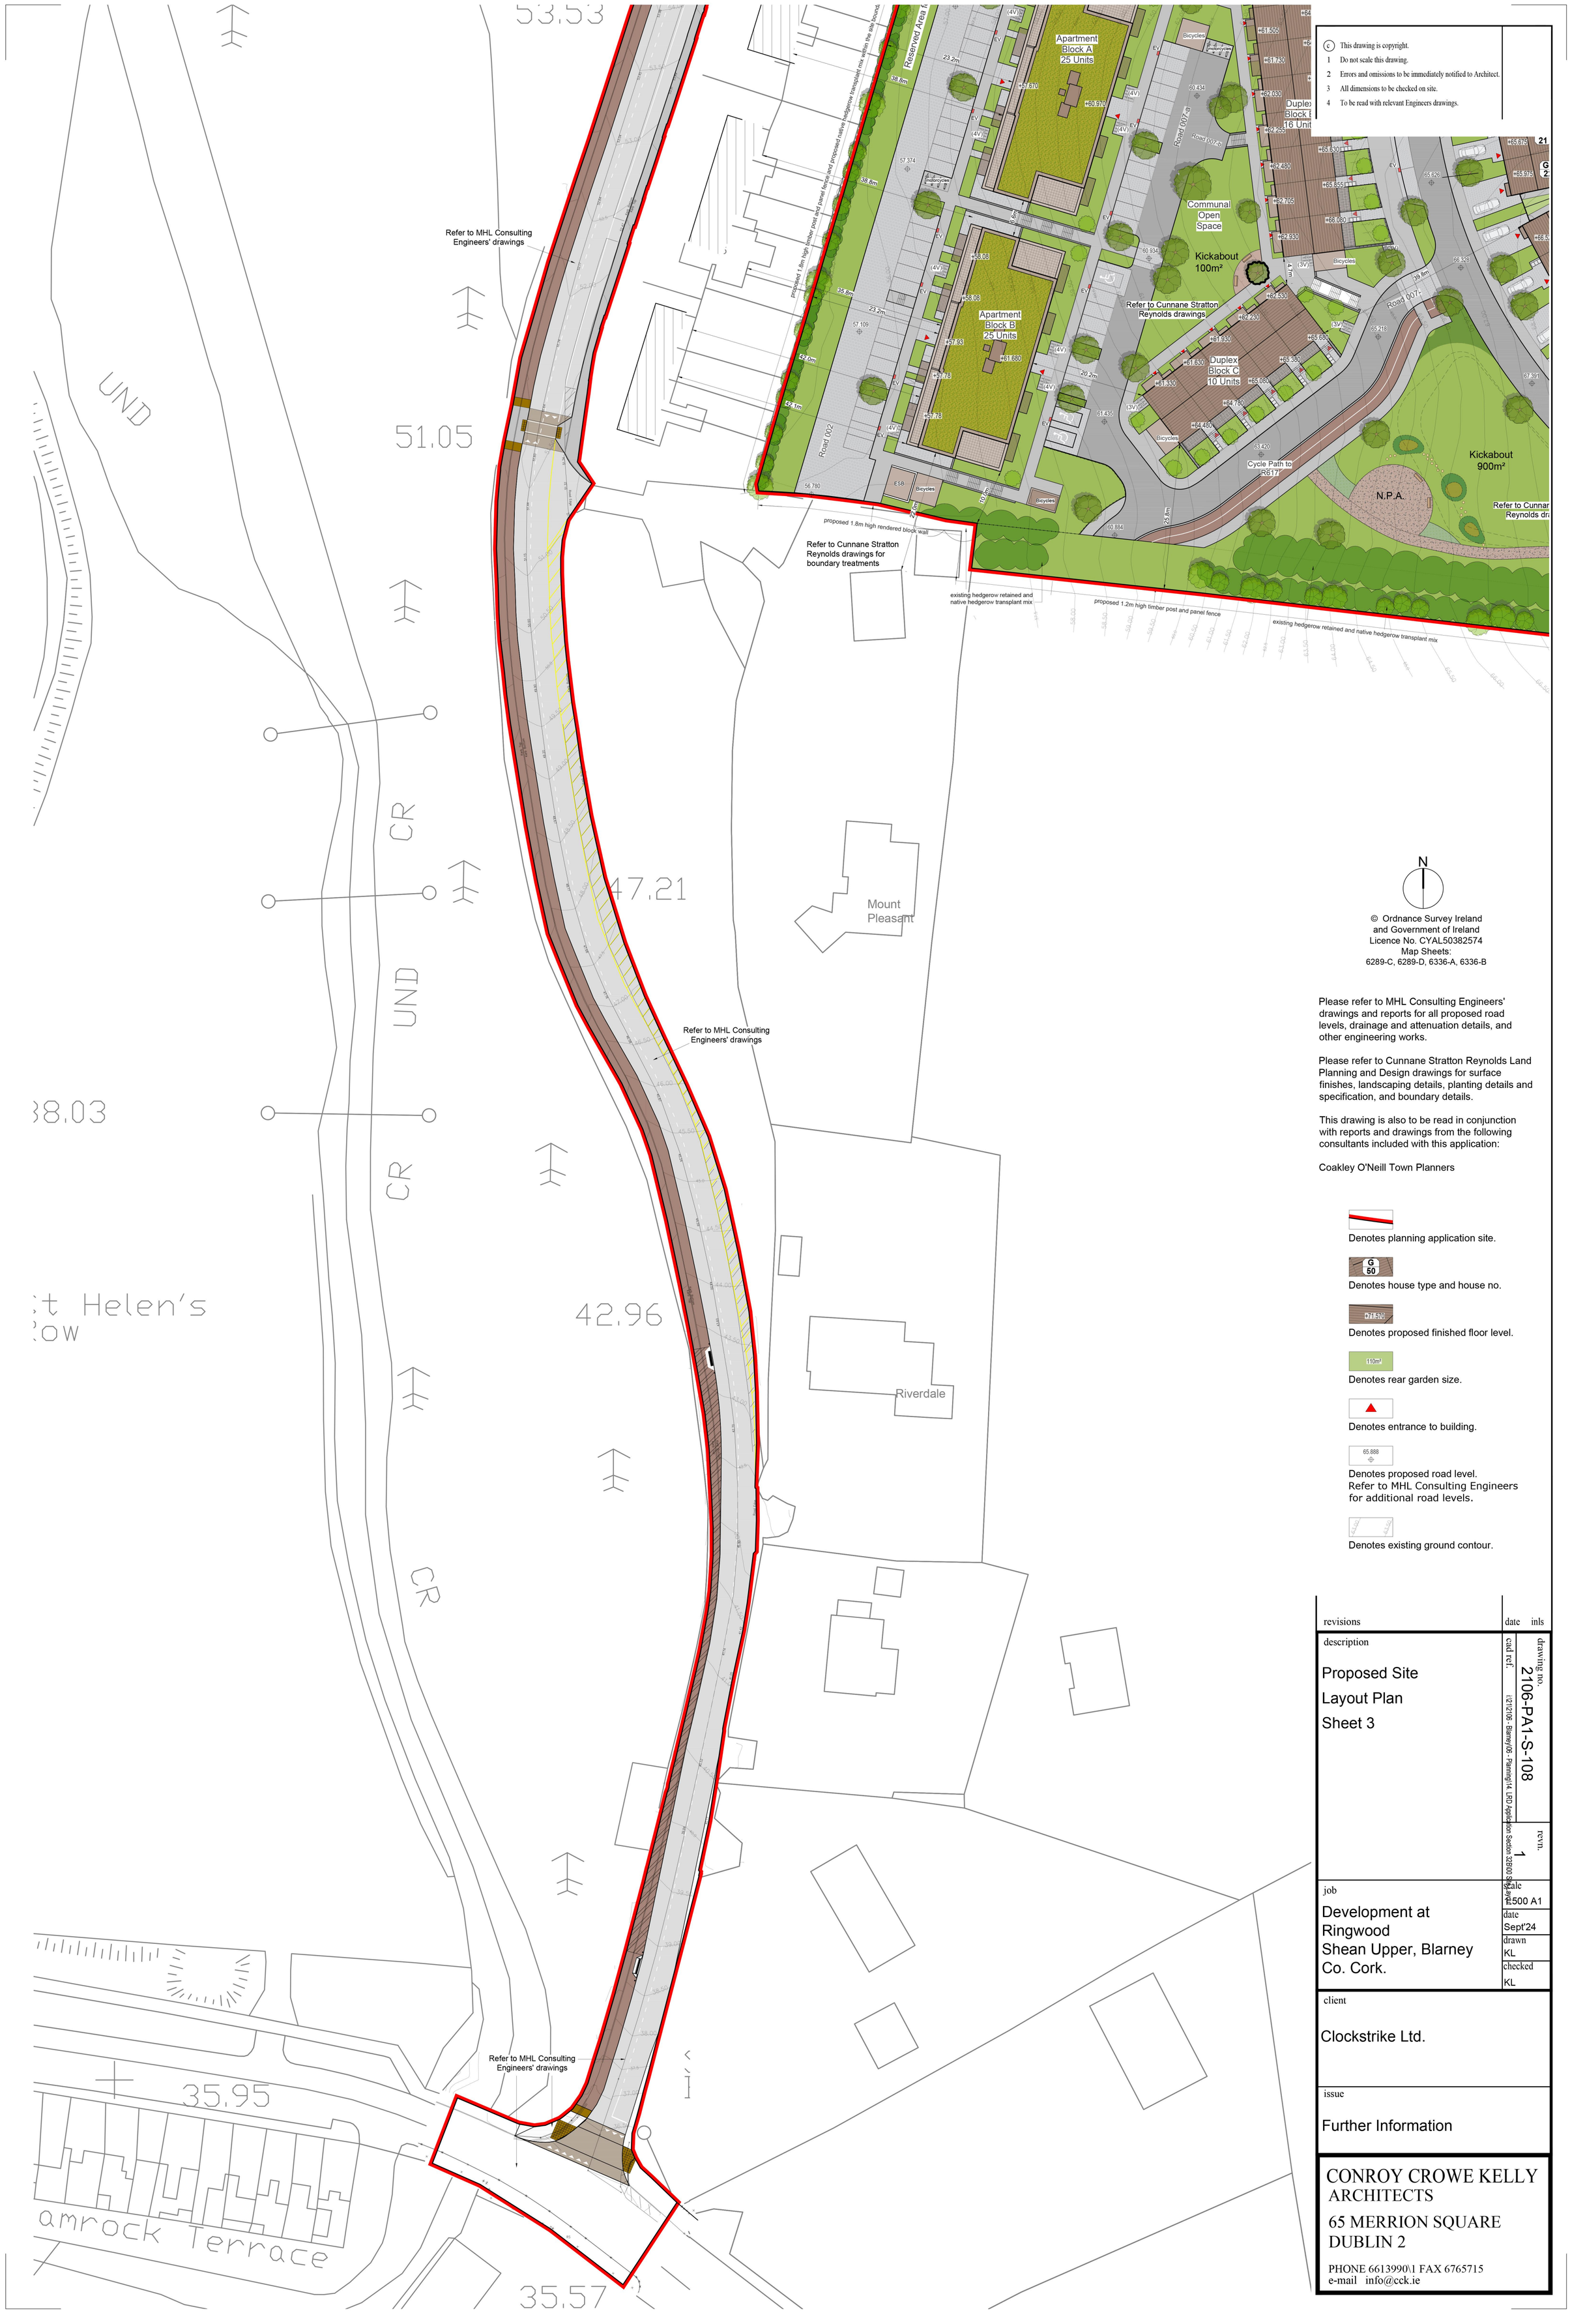

© This drawing is copyright.
1 Do not scale this drawing.
2 Errors and omissions to be immediately notified to Architect.
3 All dimensions to be checked on site.
4 To be read with relevant Engineers drawings.

N

© Ordnance Survey Ireland
and Government of Ireland
Licence No. CYAL50382574
Map Sheets:
6289-C, 6289-D, 6336-A, 6336-B

Please refer to MHL Consulting Engineers' drawings and reports for all proposed road levels, drainage and attenuation details, and other engineering works.

Please refer to Cunnane Stratton Reynolds Land Planning and Design drawings for surface finishes, landscaping details, planting details and specification, and boundary details.

This drawing is also to be read in conjunction with reports and drawings from the following consultants included with this application:

Coakley O'Neill Town Planners

Denotes planning application site.

Denotes house type and house no.

Denotes proposed finished floor level.

Denotes rear garden size.

Denotes entrance to building.

Denotes proposed road level.
Refer to MHL Consulting Engineers for additional road levels.

Denotes existing ground contour.

revisions	date	inls
description: Proposed Site Layout Plan Sheet 3		

drawing no. 2106-PA1-S-108
cad ref. i:\2106 - Blarney\06 - Planning\14 LRD Application Section 32B\03 Site Layout
rev'n. 1

job: Development at Ringwood, Shean Upper, Blarney, Co. Cork.

scale 1:500 A1
date Sept'24
drawn KL
checked KL

client: Clockstrike Ltd.

issue: Further Information

CONROY CROWE KELLY
ARCHITECTS
65 MERRION SQUARE
DUBLIN 2
PHONE 6613990\1 FAX 6765715
e-mail info@cck.ie