


KICK ABOUT SPACE

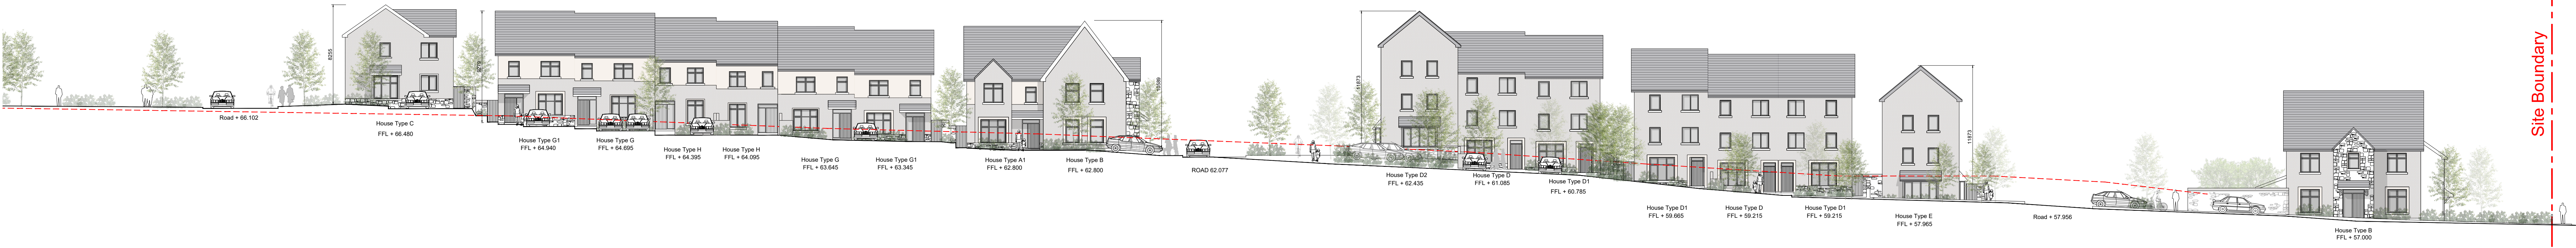

Contiguous Elevation1-1



Contiguous Elevation 2-2



Contiguous Elevation 3-3



Contiguous Elevation 4-4

Site Boundary

Site Boundary

Site Boundary

- This drawing is copyright.
- Do not scale this drawing.
 - Errors and omissions to be immediately notified to Architect.
 - All dimensions to be checked on site.
 - To be read with relevant Engineers drawings.
 - All levels are in metres and relate to Malin Road OD.

NOTE:
FOR ROAD LEVELS REFER TO ENGINEER'S SITE LAYOUT PLAN
FOR ALL OF THE FOLLOWING DIMENSIONS PLEASE REFER TO THE SITE LAYOUT DRAWINGS:
• DIMENSIONS BETWEEN PROPOSED BUILDINGS.
• DIMENSIONS FROM PROPOSED BUILDINGS TO ADJACENT EXISTING BUILDINGS.
• DIMENSIONS TO THE PLANNING APPLICATION RED LINE.
--- EXISTING GROUND LEVEL



KEYPLAN

revisions	date	ins
description	2106-PAT-S-119	1
Composite Elevations 1-1, 2-2, 3-3, 4-4		

job	scale
Development at Ringwood, Shean Upper, Blarney, Co.Cork	1:200@A1+
client	date
Clockstrike Ltd	Sept 24
issue	drawn
Planning Further Information	AOL
	checked

CONROY CROWE KELLY
ARCHITECTS
65 MERRION SQUARE
DUBLIN 2
PHONE 66139901 FAX 6765715
E-MAIL info@cck.ie